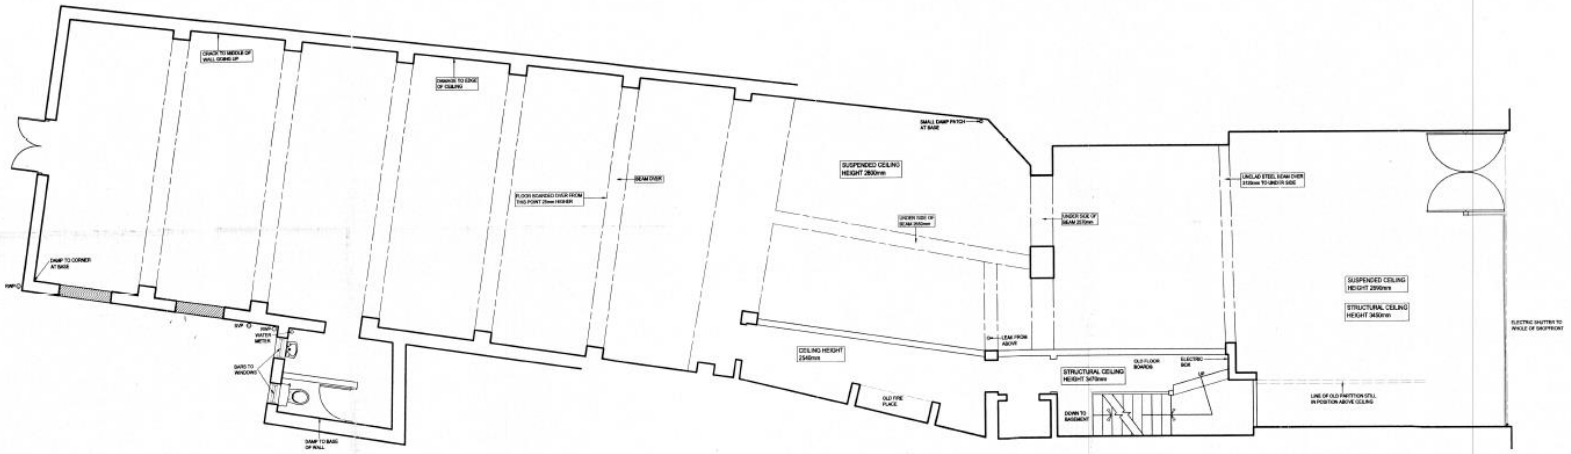

EXISTING GROUND FLOOR PLAN

EXISTING ELEVATION

SITE LOCATION PLAN (1:1250) N

Revisions.	Date.	Approved.

GROSS UNIT AREA	2348 sqft
GROSS CUSTOMER AREA	sqft
NET CUSTOMER AREA	sqft

DO NOT SCALE OFF THIS DRAWING

William HILL ORGANIZATION LTD.

Site. 567 CHRISTCHURCH ROAD
BOSCOMBE
BOURNEMOUTH BH1 4AH

Description. EXISTING PLAN AND ELEVATION

Date. 26/09/2000 Scale. 1:50

Drawn. COSTA ANTONIOU Checked.

Drawing Number. LW/236/02

PROJECT MANAGER: CHRIS BLANKS